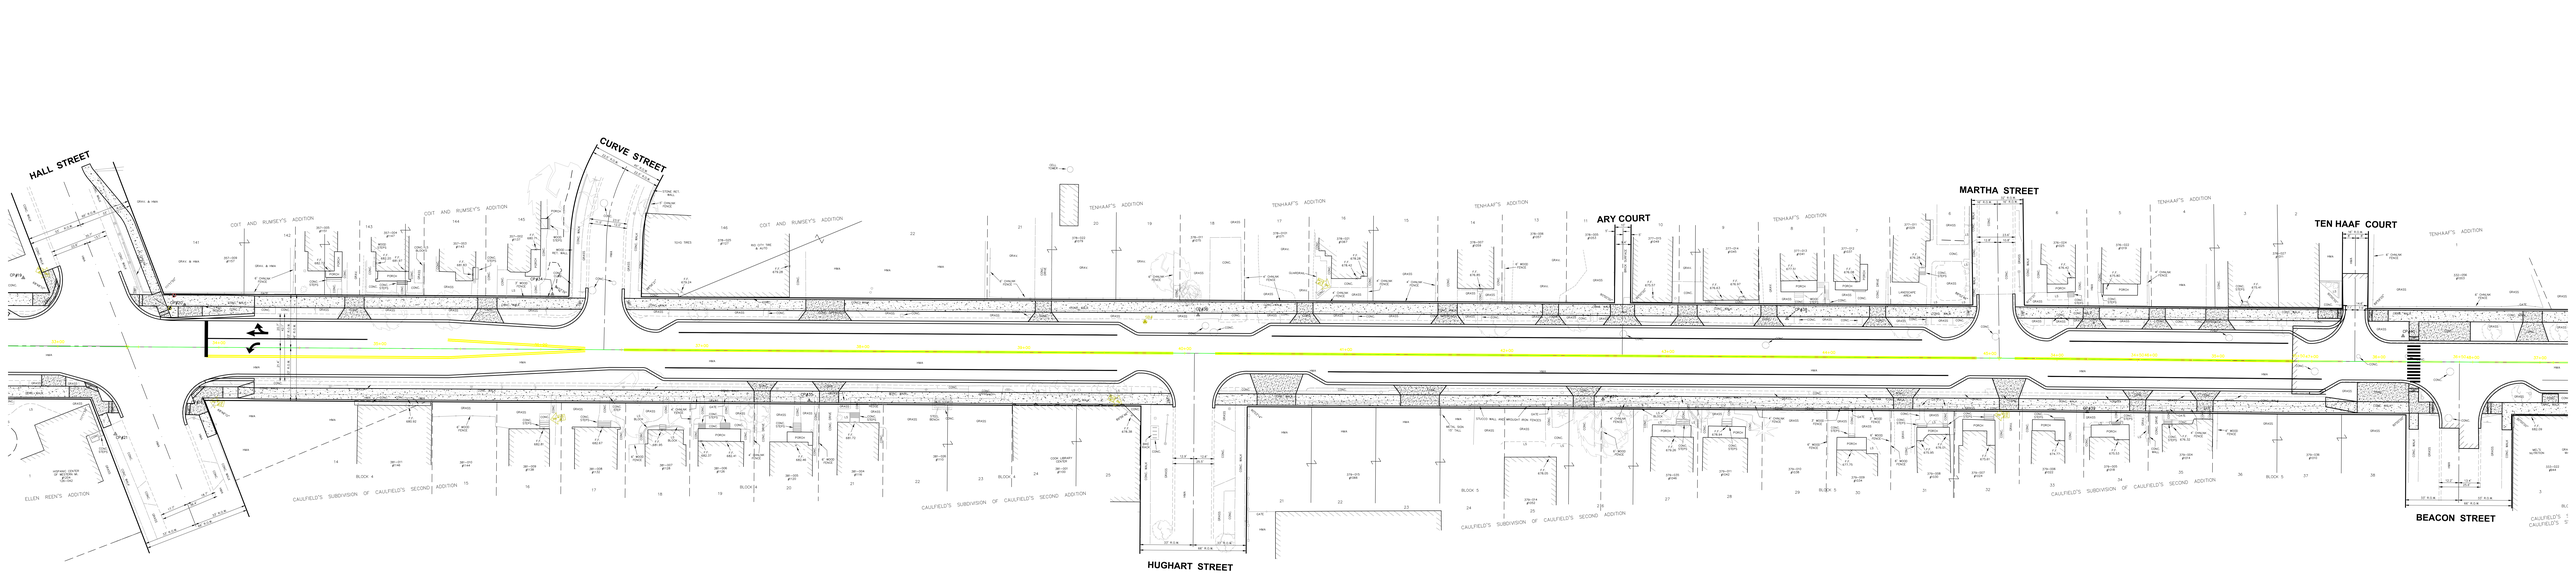
HALL STREET
CURVE STREET
ARY COURT
MARTHA STREET
TEN HAAF COURT
BEACON STREET
HUGHART STREET
COIT AND RUMSEY'S ADDITION
TENHAAF'S ADDITION
ELLEN REEN'S ADDITION
CAULFIELD'S SUBDIVISION OF CAULFIELD'S SECOND